THE RANCH AT PRESCOTT, UNIT IX
"MYSTIC HEIGHTS"
A PLANNED AREA DEVELOPMENT

LOCATED IN A PORTION OF THE NORTH HALF OF
SECTION 31, TOWNSHIP 14 NORTH, RANGE 1 WEST,
OF THE GILA AND SALT RIVER BASE AND MERIDIAN,
YAVAPAI COUNTY, ARIZONA.
54 LOTS 26.7492 ACRES, MORE OR LESS.

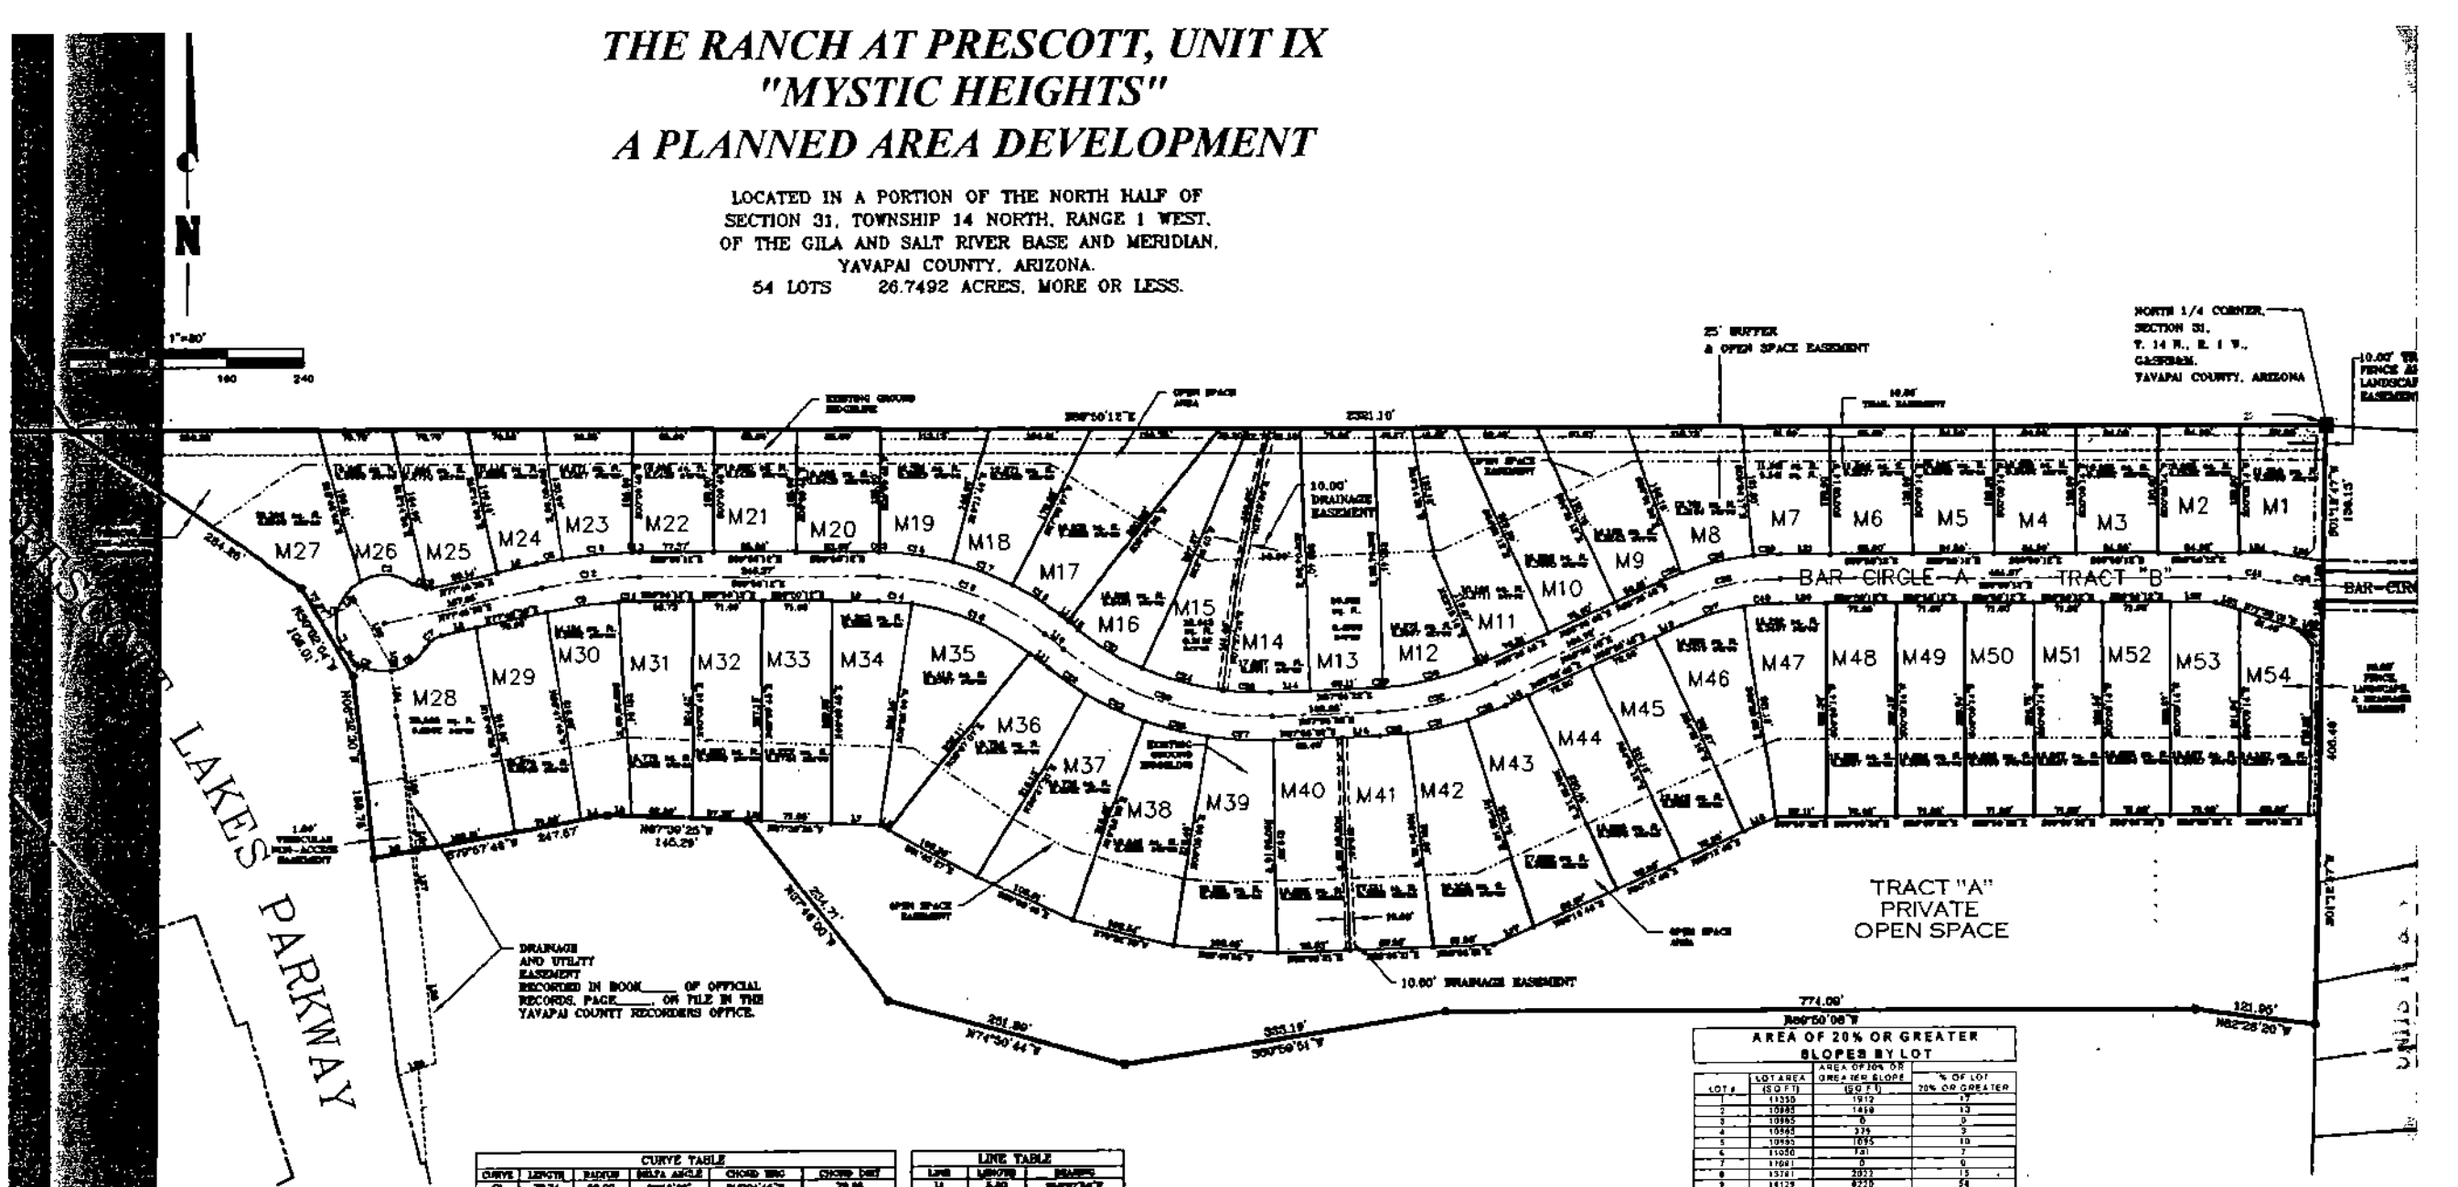


CURVE TABLE					
CURVE	LENGTH	RADIUS	DELTA ANGLE	CHORD BRG	CHORD DIST
C1	78.74	66.00	68°23'26"	S10°09'46"E	74.16
C2	86.48	66.00	75°04'08"	S54°04'41"E	80.46
C3	67.36	50.00	69°46'18"	S89°50'46"E	64.38
C4	45.84	50.00	52°31'23"	N62°43'16"E	44.26
C5	16.11	66.04	13°57'42"	N72°51'56"E	16.08
C6	5.96	66.00	5°10'40"	N85°08'36"E	5.96
C7	63.00	66.00	49°11'20"	N60°36'46"E	60.71
C8	98.29	600.00	9°23'06"	N70°36'34"E	98.18
C9	76.57	600.00	6°14'34"	N80°07'34"E	76.46
C10	78.41	600.00	7°29'00"	N87°30'37"E	78.34
C11	80.84	466.00	9°56'38"	S85°50'01"E	80.74
C12	162.84	675.00	13°49'18"	S82°13'38"E	162.44
C13	7.83	500.00	0°53'52"	S89°43'35"E	7.83
C14	99.44	550.00	9°22'12"	N83°36'08"E	99.30
C15	77.79	550.00	8°06'04"	N74°13'58"E	77.73
C16	139.35	550.00	14°31'06"	N64°02'34"E	139.00
C17	54.08	500.00	6°11'59"	N56°41'34"E	54.06
C18	97.96	500.00	11°13'46"	N46°39'25"E	97.78
C19	146.88	575.00	14°38'18"	N32°01'04"E	146.44
C20	226.98	525.00	24°46'43"	N21°48'17"E	225.21
C21	77.61	500.00	8°53'52"	N08°36'26"E	77.40
C22	47.80	350.00	7°50'02"	N04°47'14"E	47.67
C23	65.86	350.00	10°47'08"	N14°16'01"E	65.76
C24	84.77	500.00	9°42'59"	N23°45'30"E	84.66

LINE TABLE		
LINE	LENGTH	BEARING

AREA OF 20% OR GREATER SLOPES BY LOT			
LOT #	LOT AREA (SQ FT)	AREA OF 20% OR GREATER SLOPE (SQ FT)	% OF LOT 20% OR GREATER
1	11350	1912	17
2	10882	1459	13
3	10995	0	0
4	10995	379	3
5	10995	1095	10
6	11050	781	7
7	11091	0	0
8	13781	2022	15
9	14129	8258	58
10	13566	11987	73
11	18186	10510	58
12	19375	10167	53
13	29616	10227	35
14	17531	7606	43
15	13643	7642	56
16	15105	10769	68
17	18853	18096	96
18	12671	11589	91
19	12821	4368	33
20	10923	0	0
21	10629	7393	54
22	10879	6769	54
23	10871	3842	34
24	10948	5546	53
25	11806	8705	74
26	10881	9076	83
27	37509	23762	90
28	28795	20091	70
29	15870	10873	67
30	14124	9767	69
31	13776	10706	78
32	14039	8787	63
33	14522	11996	74
34	15535	9788	63
35	16410	8195	50
36	19756	4650	24

NOTE TO PROSPECTIVE LOT BUYER:
PLACEMENT OF RESIDENCE ON LOT
MAY NECESSITATE THE USE OF AN
INDIVIDUAL SEWAGE PUMP.

CERTIFICATION

I, G. MICHAEL RAYMOND, DO HEREBY CERTIFY THAT I AM A REGISTERED LAND SURVEYOR IN THE STATE OF ARIZONA, THAT THIS PLAT REPRESENTS A SURVEY MADE UNDER MY DIRECT SUPERVISION DURING THE MONTH OF APRIL, 2006; THAT THE SURVEY IS TRUE AND CORRECT TO THE BEST OF MY KNOWLEDGE AND BELIEF; THAT ALL MONUMENTS SHOWN ACTUALLY EXIST OR WILL BE SET, AND THAT SAID MONUMENTS ARE SUFFICIENT TO ENABLE THE SURVEY TO BE

(RECORDER'S DATA)
Filed and recorded at the r
_____ A
at _____ o'clo
Book _____
Page _____
Records of Yavapai Coun